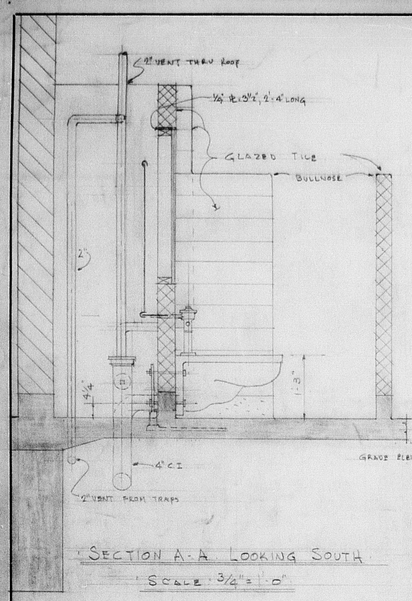

SECTION A-A LOOKING SOUTH

SCALE 3/4" = 1'-0"

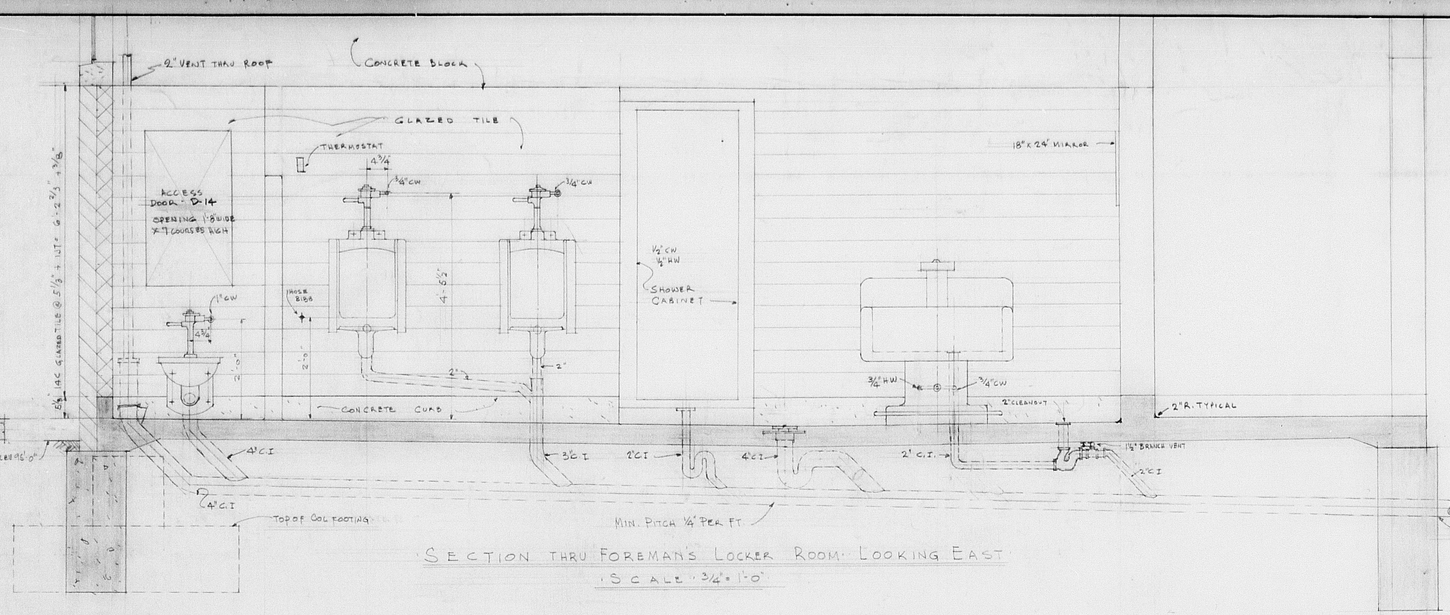

SECTION THRU FOREMAN'S LOCKER ROOM LOOKING EAST

SCALE 3/4" = 1'-0"

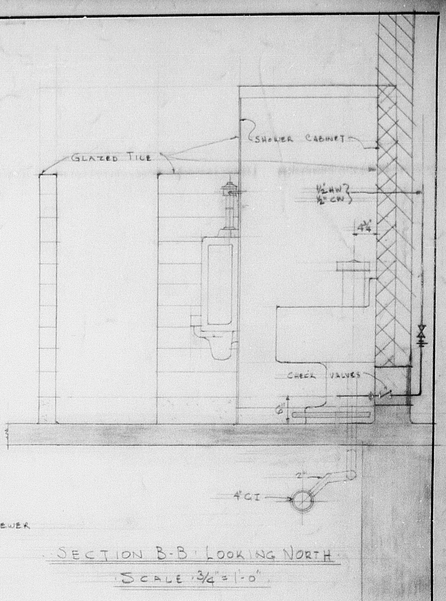

SECTION B-B LOOKING NORTH

SCALE 3/4" = 1'-0"

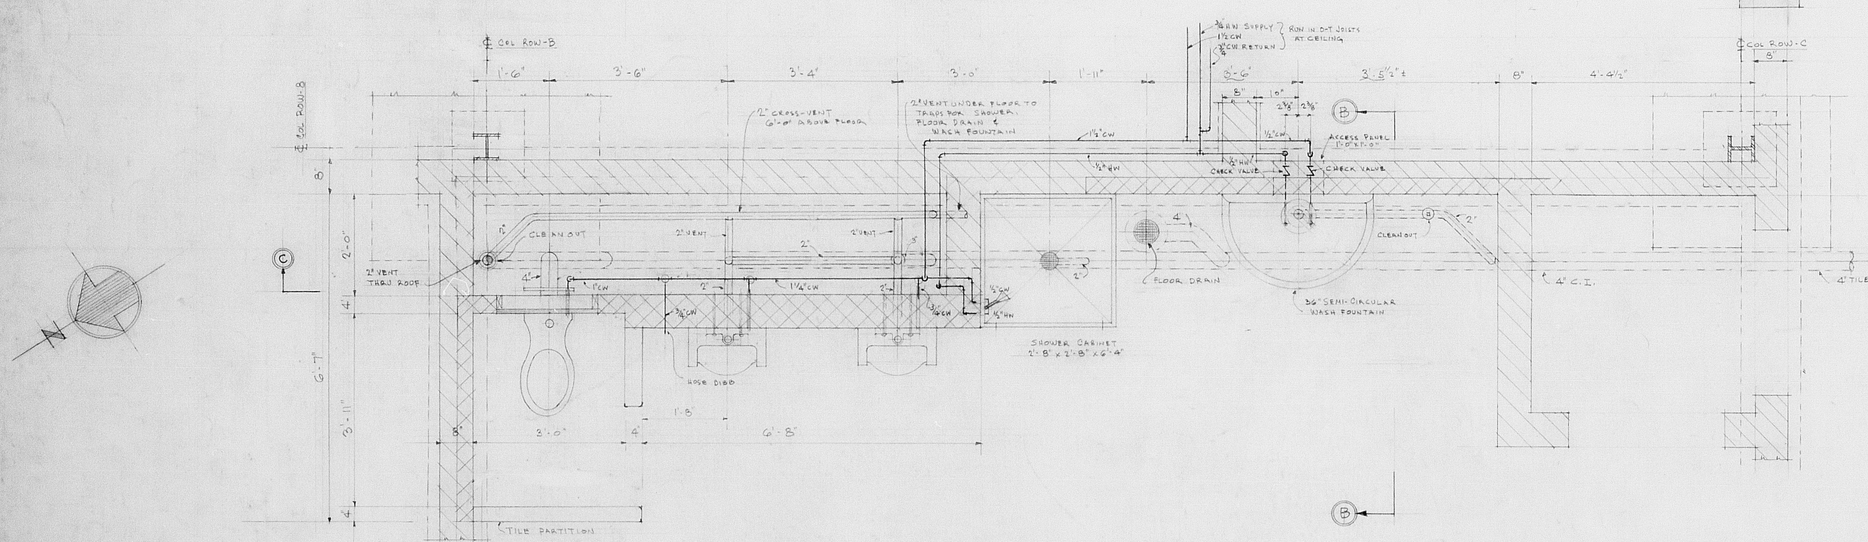

PART PLAN OF FOREMAN'S LOCKER ROOM - SHOWING LOCATION OF FIXTURES & DRAINAGE

SCALE 3/4" = 1'-0"

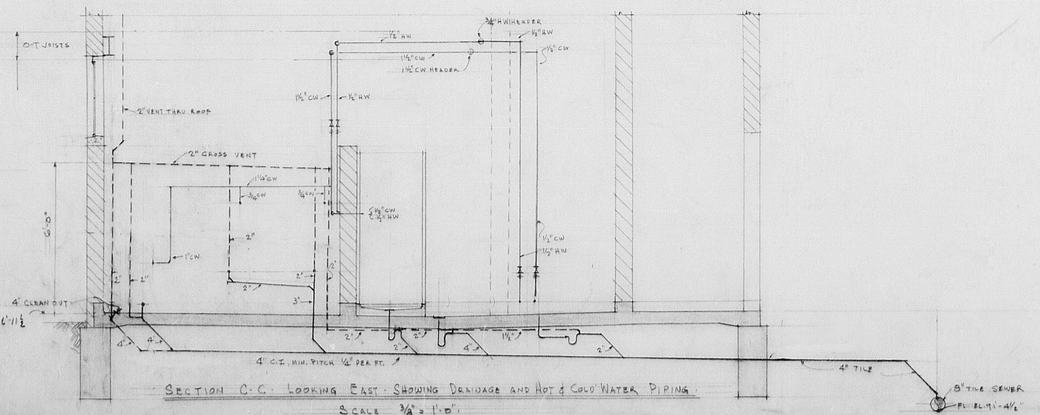

SECTION C-C LOOKING EAST SHOWING DRAINAGE AND HOT & COLD WATER PIPING

SCALE 3/8" = 1'-0"

NOTE: HOT & COLD WATER LINES - CONNECTION TO FIXTURES - WHERE INDIVIDUAL VALVES NOT SHOWN IN LINES AT FIXTURE - INSTALL IN VERTICAL RUN OF PIPE A STOP COCK AND UNION

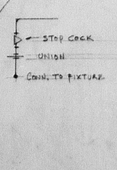

PLUMBING INSTALLATION SHALL CONFORM TO YOUNGSTOWN BUILDING CODE AND FORMS A PART OF THIS DRAWING

NO. REQD.	NO. REQD.	MARK	MATERIAL	DESCRIPTION	REMARKS	EST. WGT.

BILL OF MATERIAL

REFERENCE DRAWINGS:

THIS DRAWING IS LOANED WITH THE EXPRESSED AGREEMENT THAT THE DRAWING AND INFORMATION THEREON CONTAINED SHALL NOT BE COPIED, REPRODUCED, OR OTHERWISE DISPOSED OF, DIRECTLY OR INDIRECTLY, AND WILL NOT BE USED IN WHOLE OR IN PART TO ASSIST IN MAKING OR TO FURNISH ANY INFORMATION FOR THE MAKING OF DRAWINGS, PRINTS OR OTHER REPRODUCTIONS THEREOF, OR FOR THE MAKING OF APPARATUS OR PARTS THEREOF, EXCEPT UPON WRITTEN PERMISSION OF REPUBLIC STEEL CORPORATION FIRST OBTAINED AND SPECIFIC AS TO EACH CASE. THE ACCEPTANCE OF THIS DRAWING WILL BE CONSTRUED AS AN ACCEPTANCE OF THE FOREGOING AGREEMENT.

REVISION NO.	DATE	BY
1	3-23-50	H.W.S.
2		
3		
4		
5		
6		
7		
8		
9		
10		

REPUBLIC STEEL CORPORATION
DISTRICT

WORKS: YOUNGSTOWN DISTRICT
DEPARTMENT: TUBE MILL
LOCKER ROOM BUILDING
PLUMBING DETAILS: FOREMAN'S LOCKER RM. PLAN AND SECTIONS

SCALE: AS SHOWN
DRAWN: H.R.S.H. DATE
CHECKED: WOLFE DATE
CHECKED SAFETY: DATE
APPROVED: DATE

C-62476

ENG-661—SM 3-49

12-7 12-13

YD-16