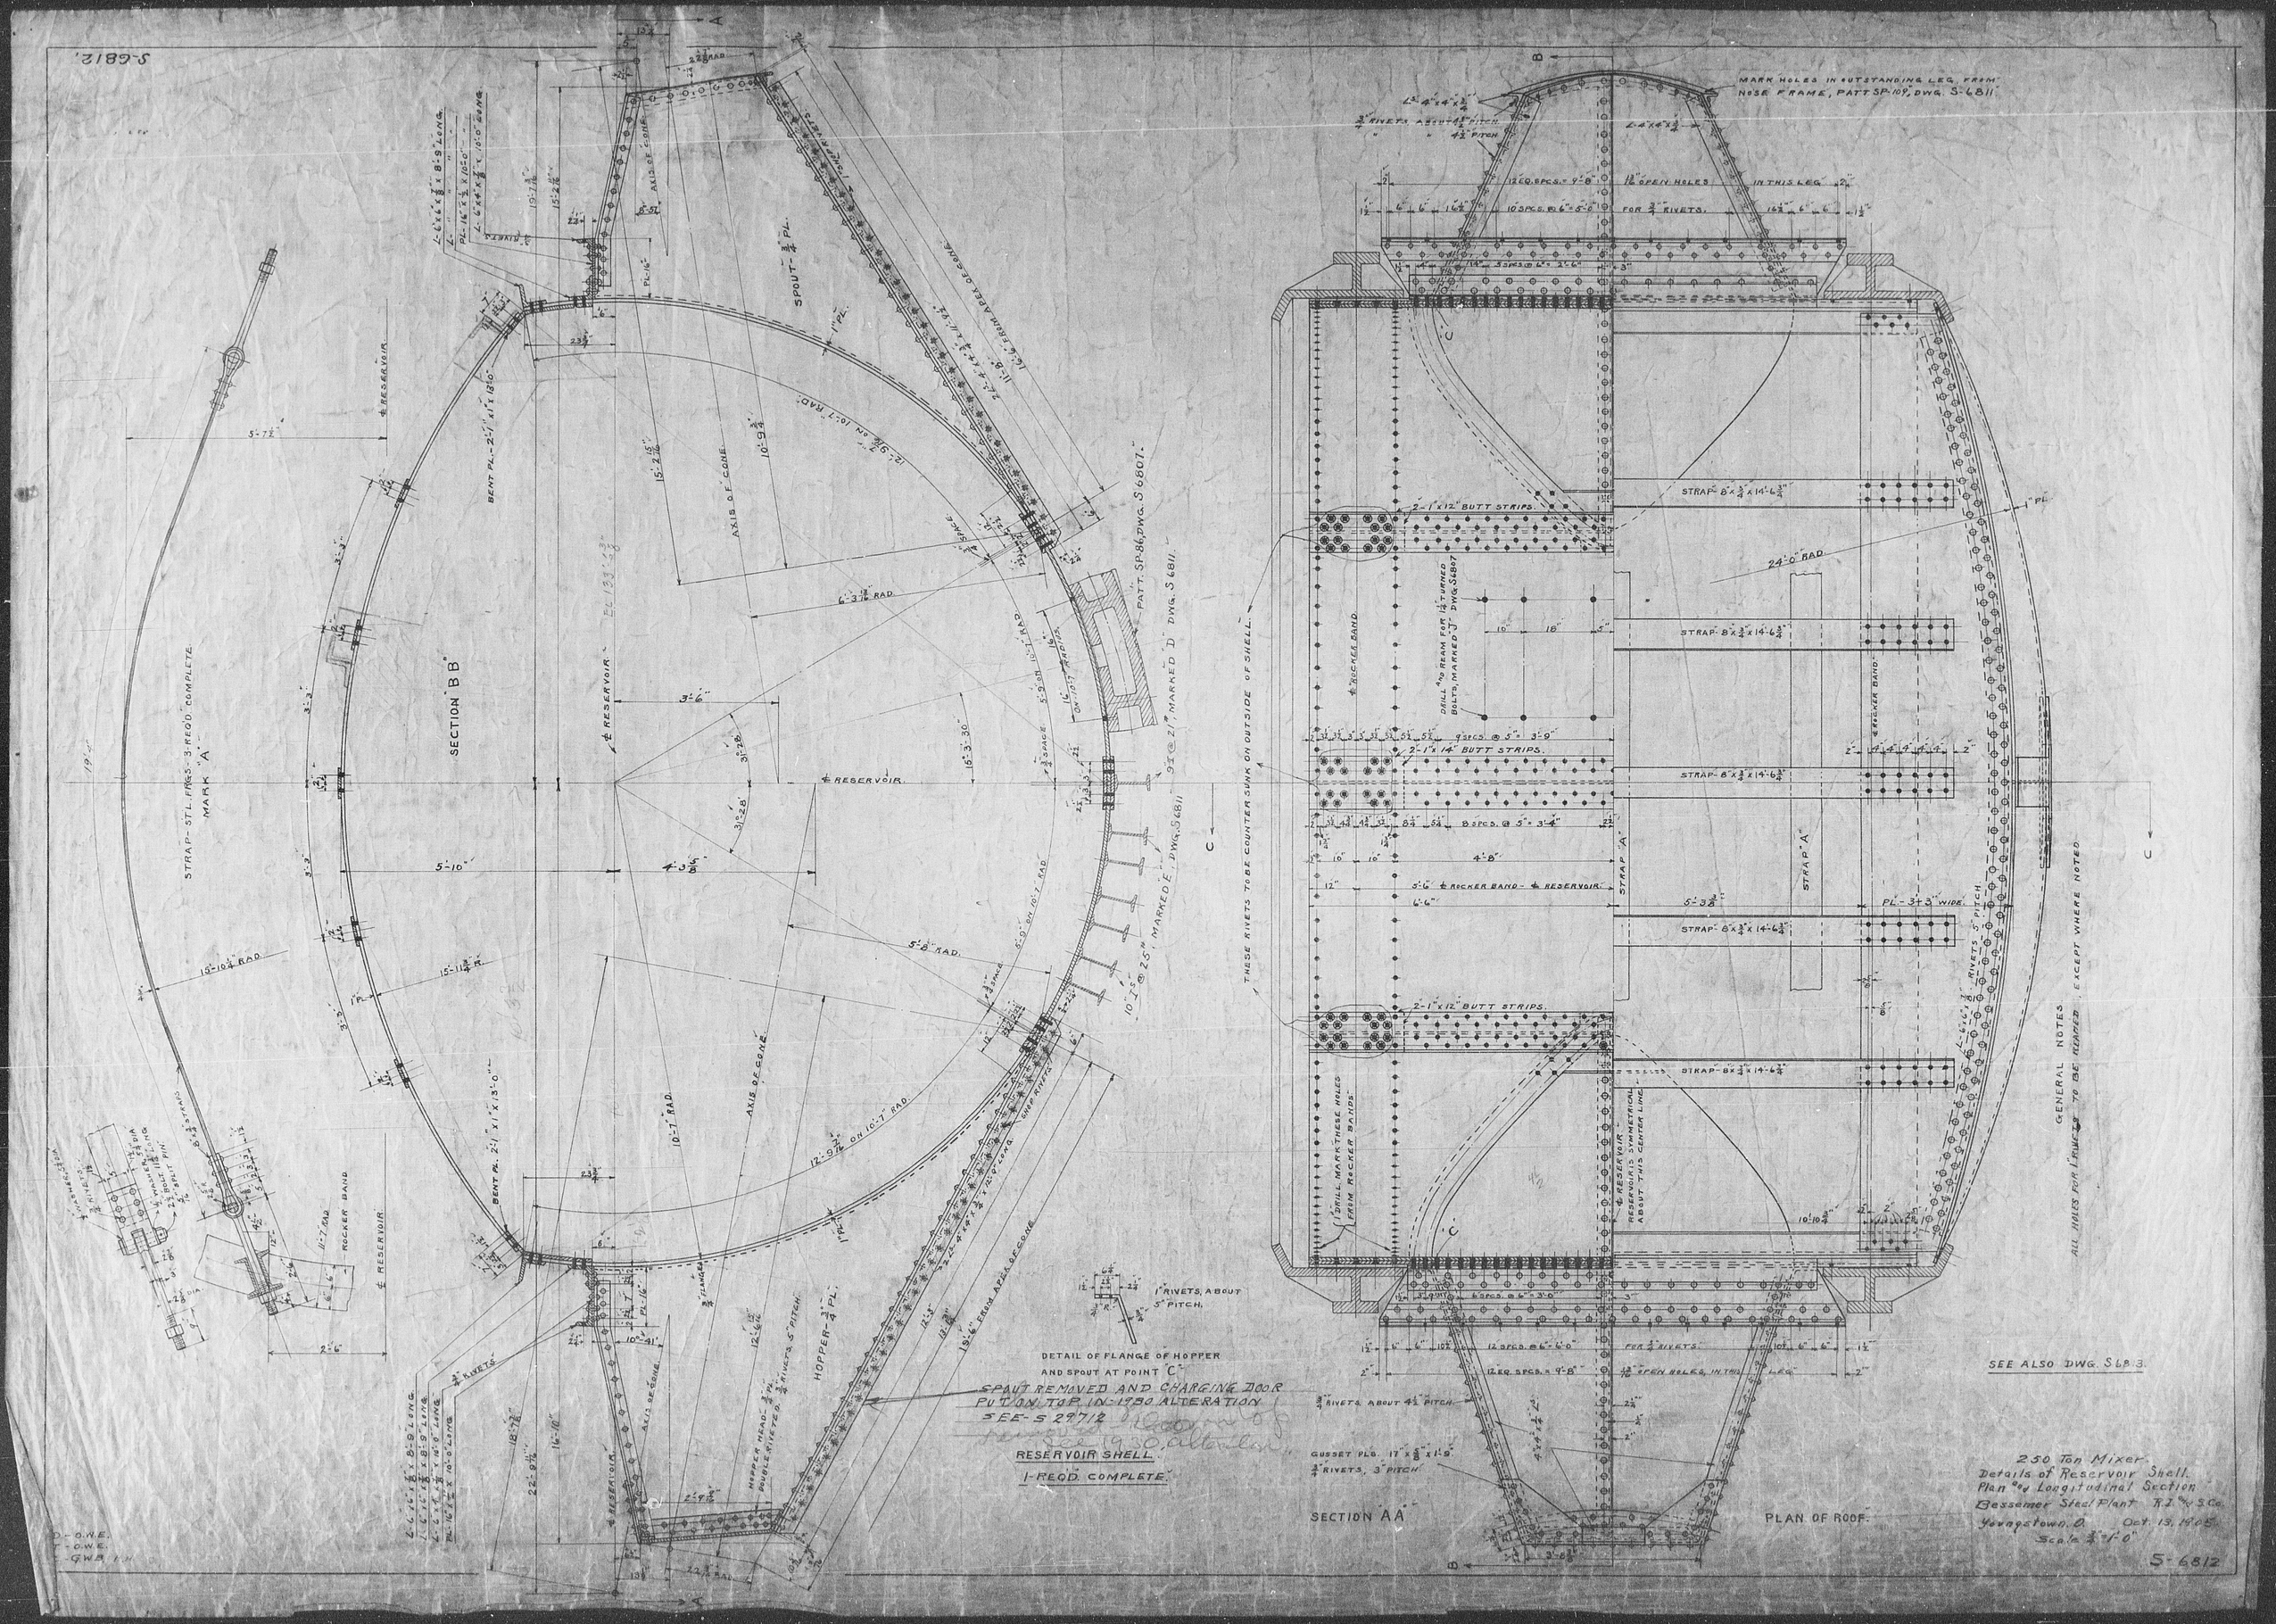
S-6812
SECTION "B B"
SECTION "A A"
PLAN OF ROOF
DETAIL OF FLANGE OF HOPPER AND SPOUT AT POINT "C"
SPOUT REMOVED AND CHARGING DOOR PUT ON TOP IN 1930 ALTERATION SEE S 29712
RESERVOIR SHELL
1-REQD. COMPLETE
SEE ALSO DWG. S 6813
250 Ton Mixer
Details of Reservoir Shell
Plan and Longitudinal Section
Bessemer Steel Plant R.I. & S.Co.
Youngstown, O. Oct. 13, 1905
Scale 3/4"=1'-0"
S-6812