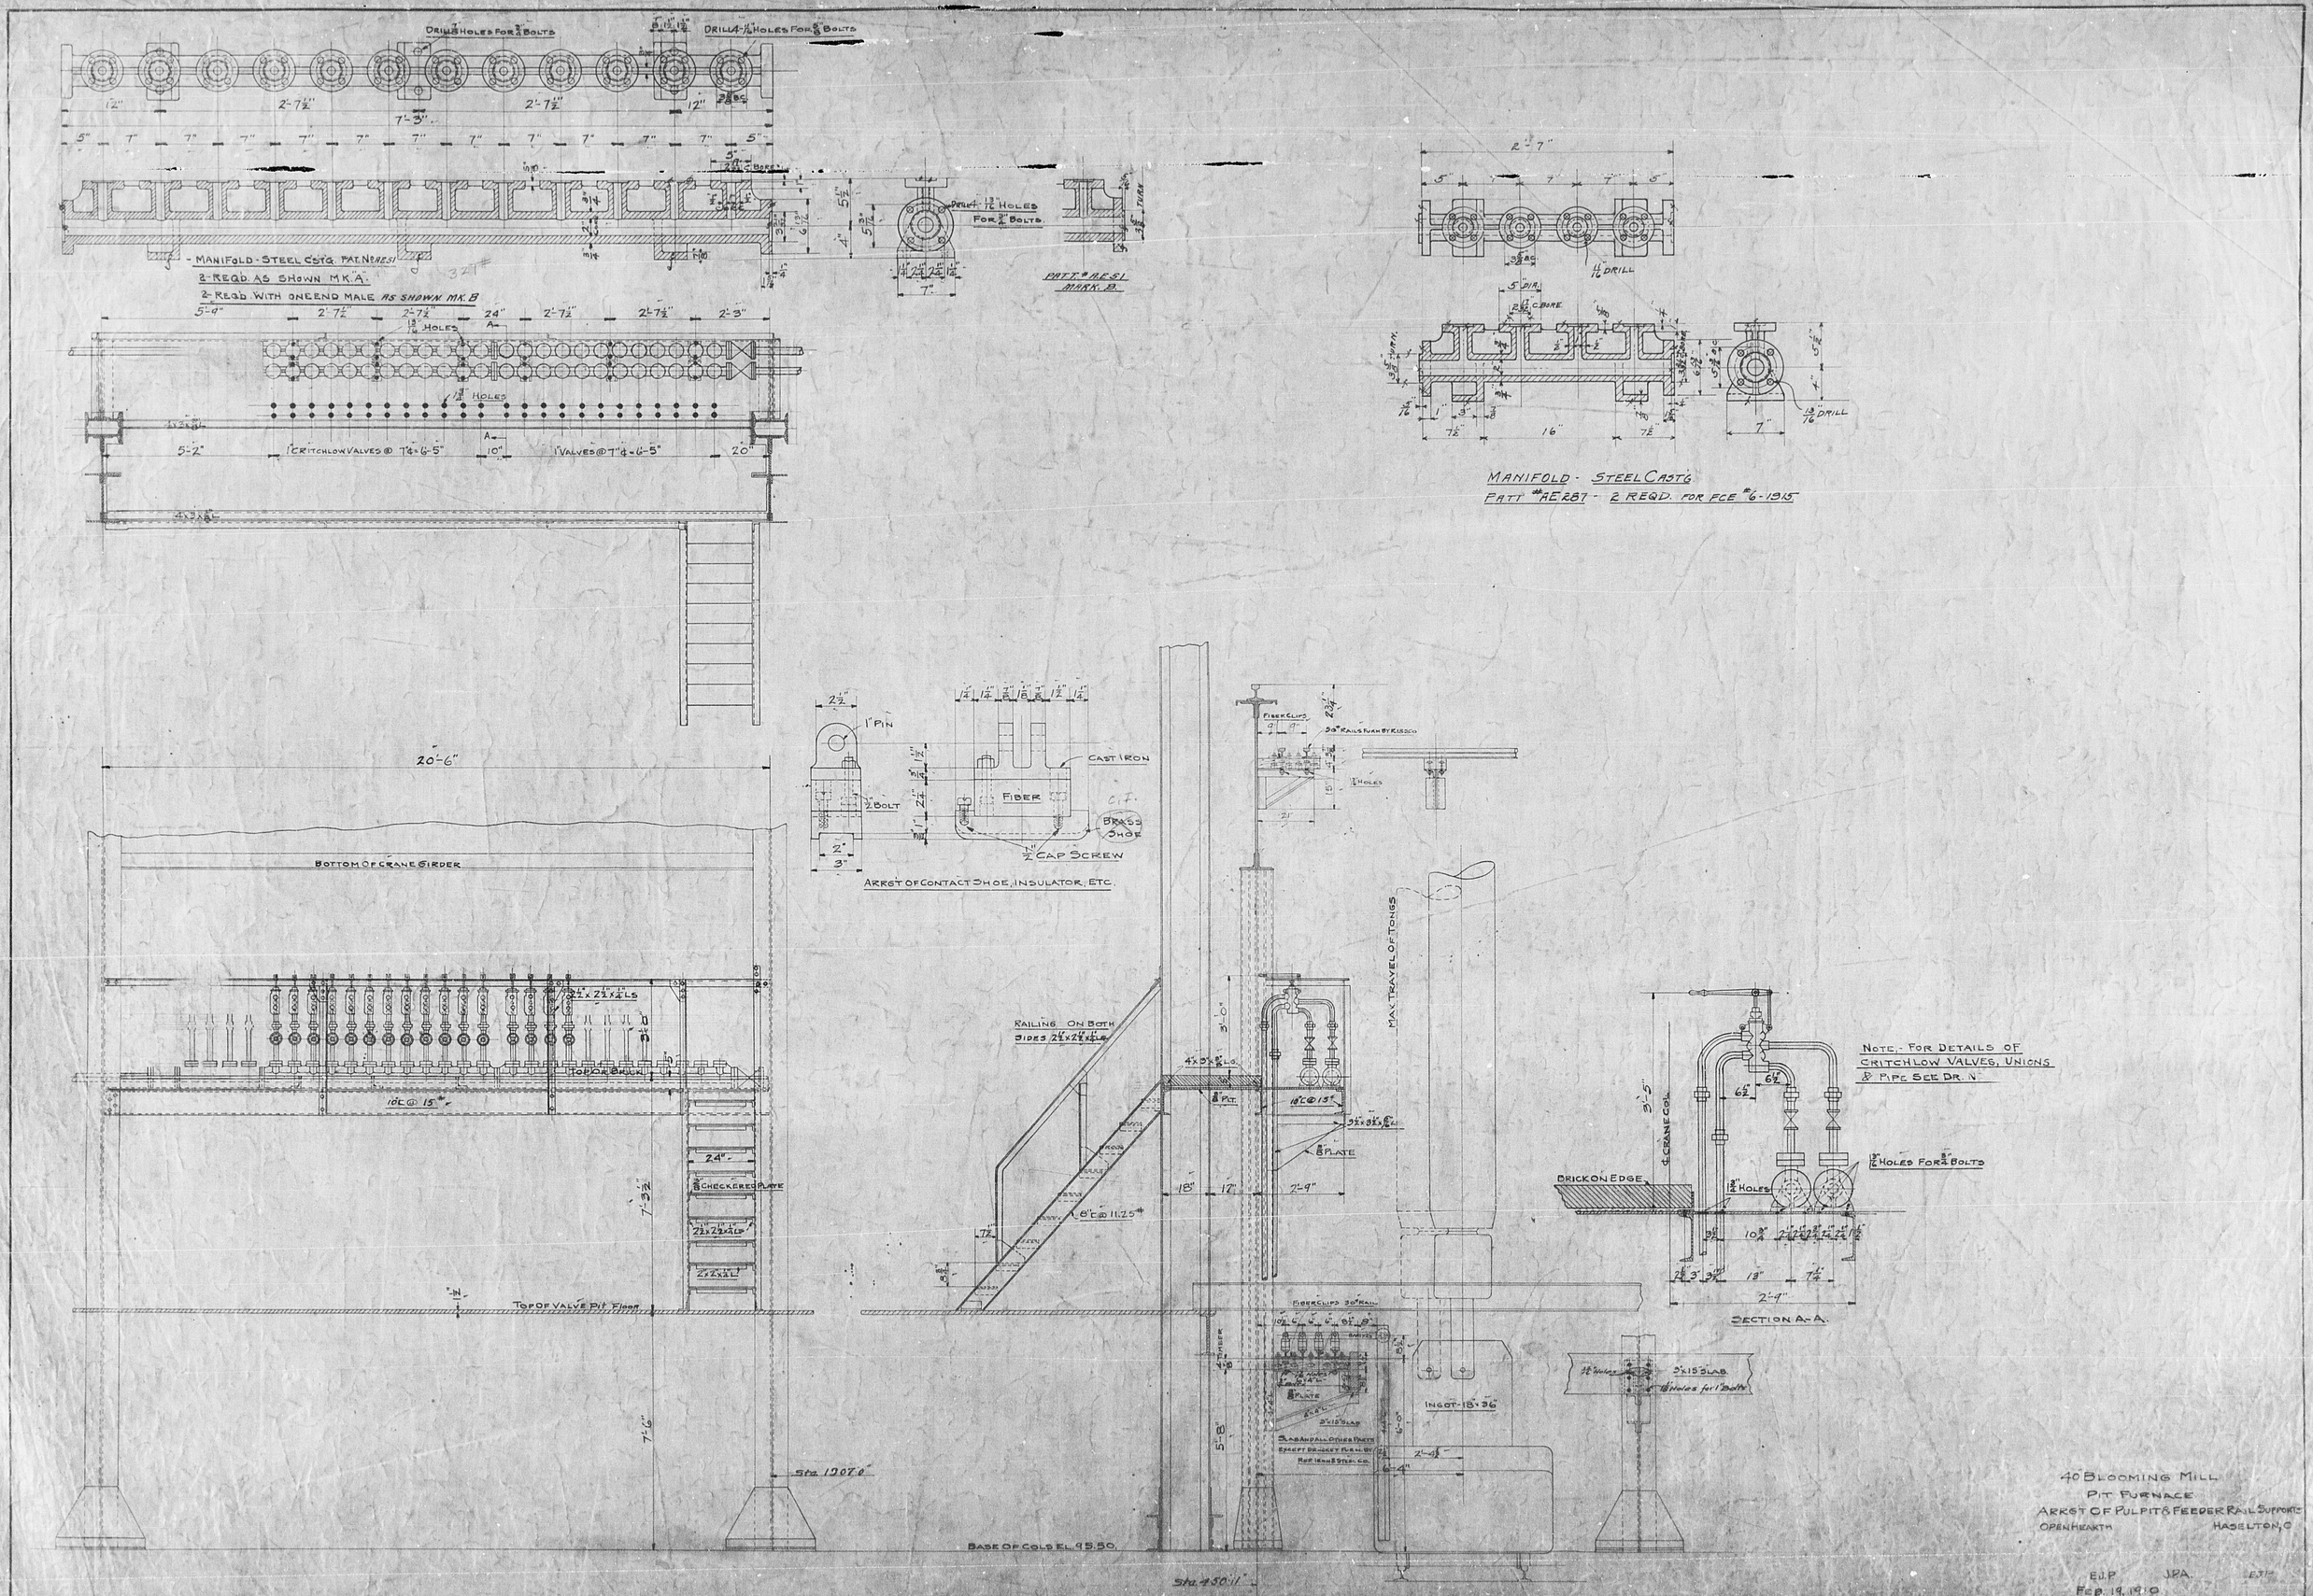

MANIFOLD - STEEL CSTG. PAT. No. AE51
2-REQD. AS SHOWN MK. A.
2-REQD. WITH ONE END MALE AS SHOWN MK. B
PATT. # AE51 MARK B.
MANIFOLD - STEEL CAST'G
PATT # AE287 - 2 REQD. FOR FCE # 6-1915
ARRGT OF CONTACT SHOE, INSULATOR, ETC.
CAST IRON
FIBER
BRASS SHOE
CAP SCREW
BOTTOM OF CRANE GIRDER
TOP OF BRICK
TOP OF VALVE PIT FLOOR
RAILING ON BOTH SIDES
MAX. TRAVEL OF TONGS
INGOT - 18"x36"
BRICK ON EDGE
SECTION A-A.
NOTE - FOR DETAILS OF CRITCHLOW VALVES, UNIONS & PIPE SEE DR. N
BASE OF COLD EL. 95.50
Sta. 1207.0
Sta. 450.11
40" BLOOMING MILL
PIT FURNACE
ARRGT OF PULPIT & FEEDER RAIL SUPPORTS
OPEN HEARTH
HASELTON, O
E.J.P.
J.P.A.
E.J.P.
FEB. 19, 1910
A-9238