B11257

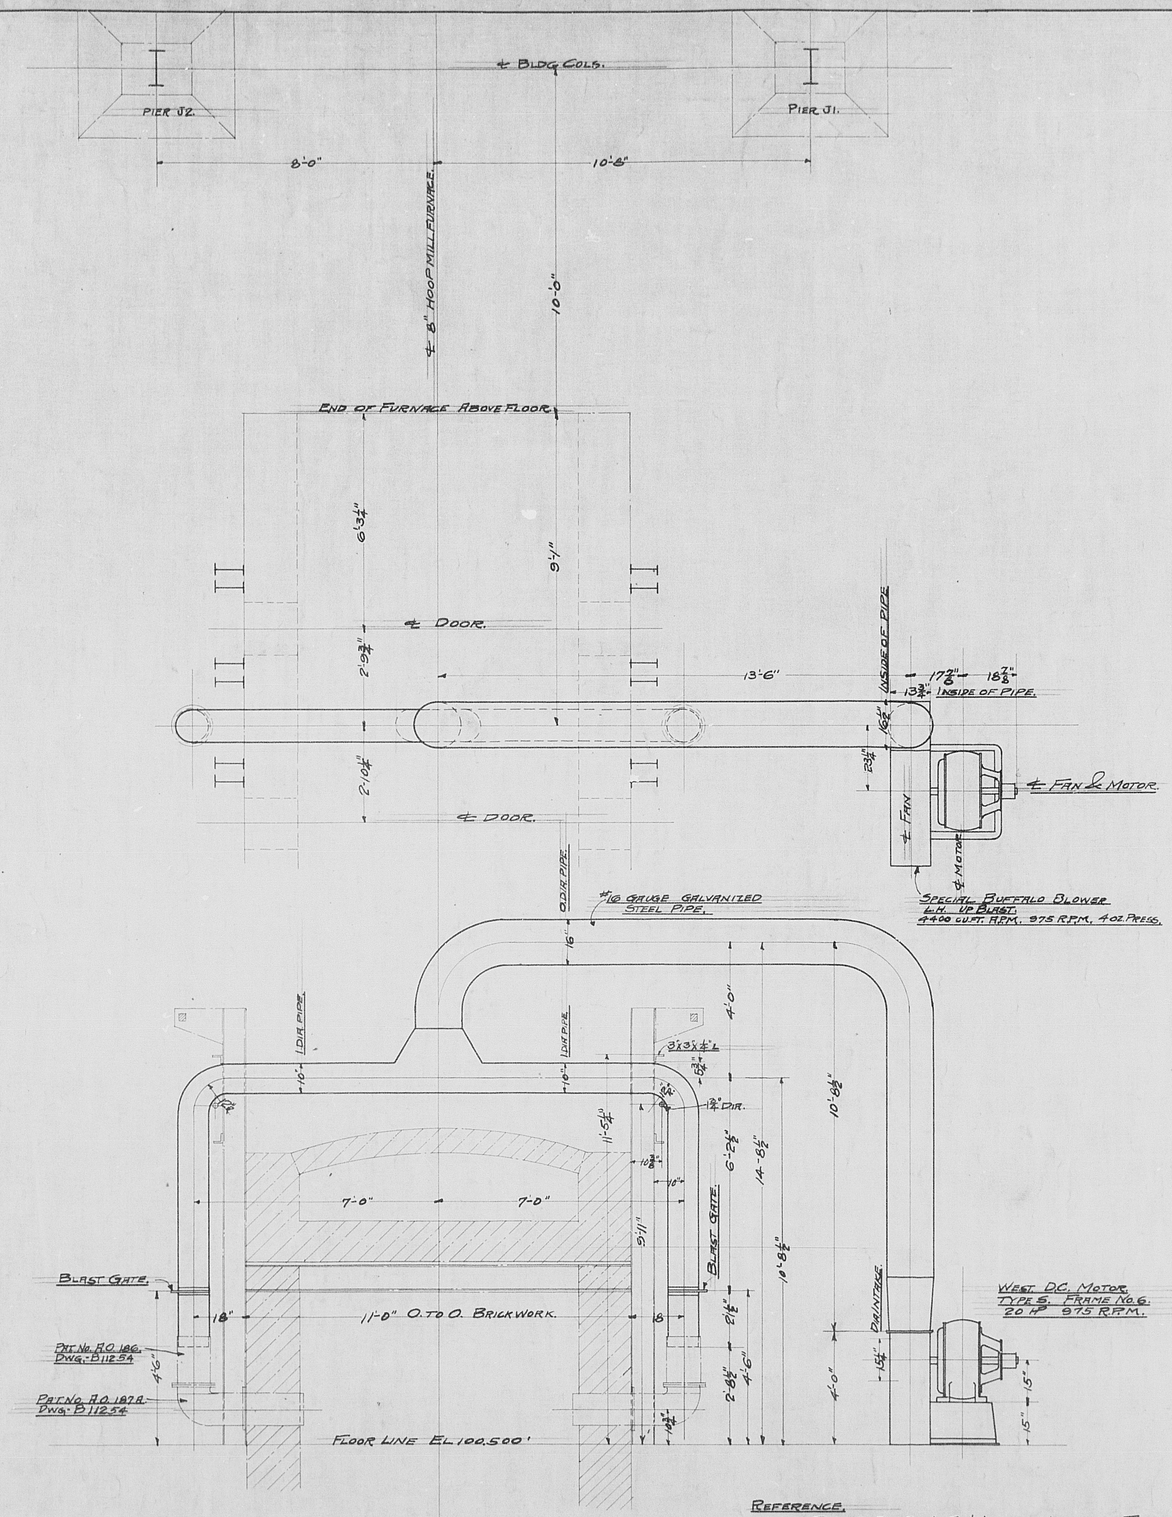

REFERENCE.
B11250A - GEN'L ARR'GT OF HEATING FURNACE.
B11301. - GEN'L ARR'GT OF FURNACE FOUND. FOR 8" & 12" MILLS.

NOTE. ANY CHANGE MADE IN FIELD FROM THIS DWG MUST BE REPORTED TO ENG. DEPT.

OK. 11-26-12

APPROVED
SUPT.
M.M.
ENG'R.
MGR.

8" HOOP MILL.
HEATING FURNACE.
GEN'L ARR'GT OF FAN & PIPING.
BROWN BONNELL WORKS LOCATED AT YOUNGSTOWN O.
REPUBLIC IRON & STEEL CO.
ENGINEERING DEPT. YOUNGSTOWN OHIO.
DRAWN B.E.H. TRACED B.E.H. CHECKED
DATE Nov. 11, 1912. REVISED
SCALE ½" = 1 FOOT. DRAWING B11257.