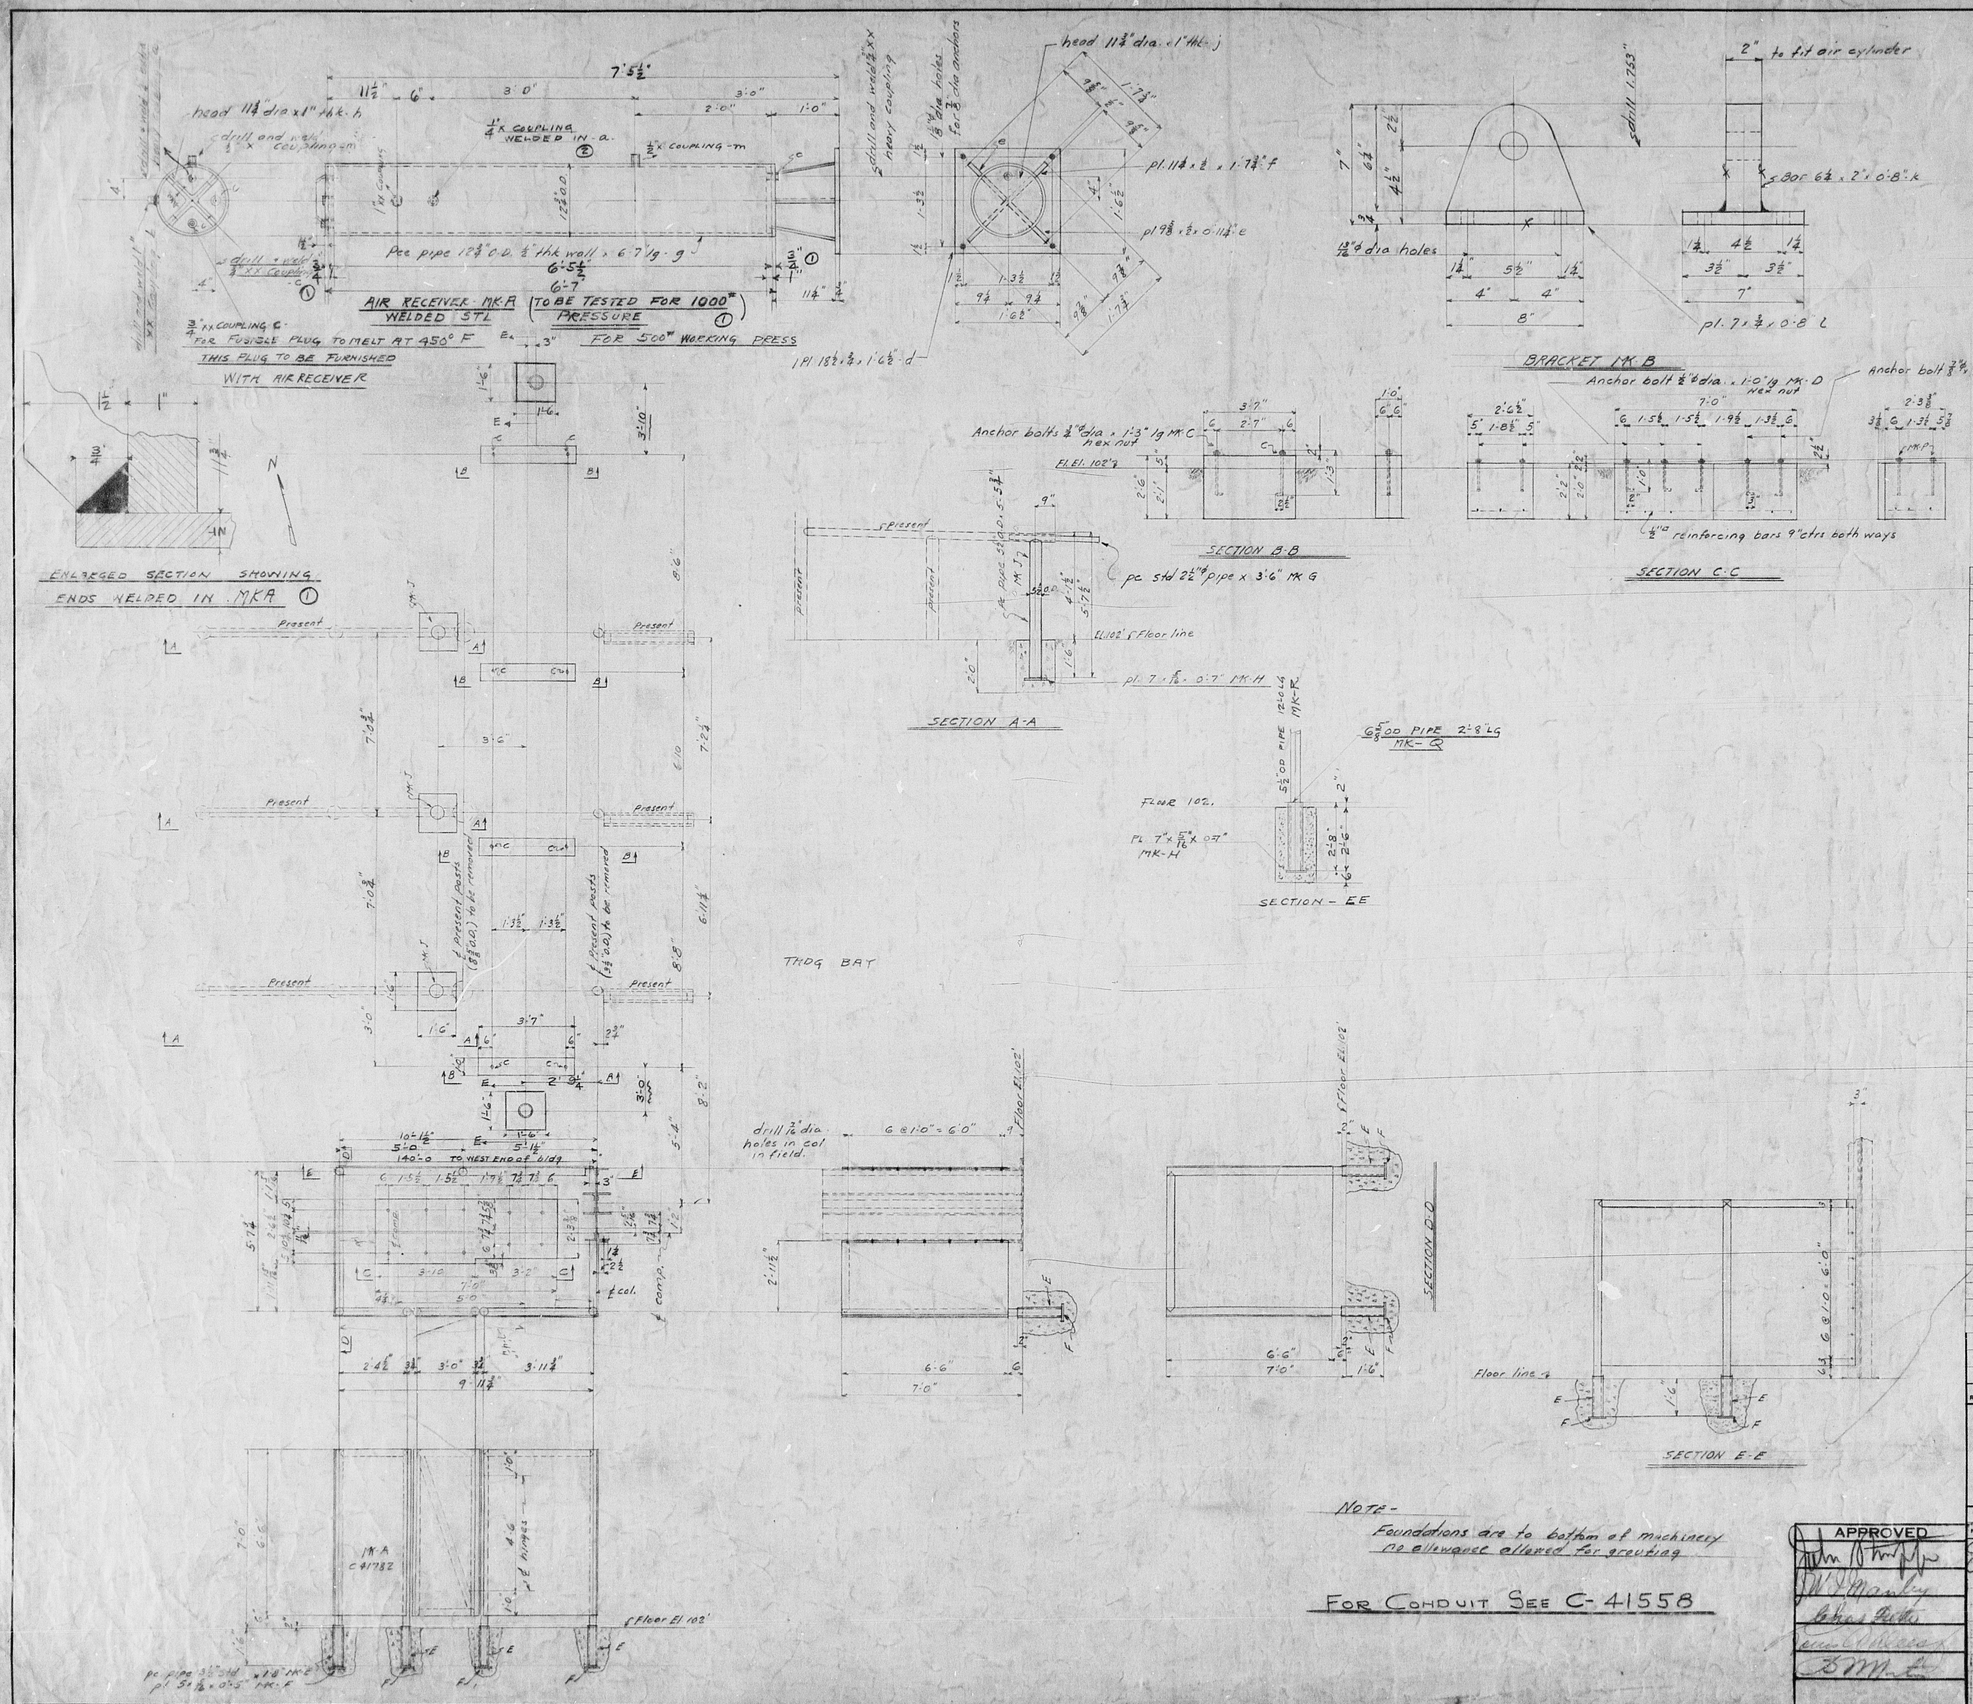

NO. REQD.	NO. REQD.	MARK	MATERIAL	DESCRIPTION	REMARKS	EST. WGT.
2		N	STEEL	washers 3½"ϕ x ¼" thk		
2		Q	"	6⅝" O.D. PIPE 2-8" LG	PE	
2		M	STEEL	¼" x 0-2½" cotter pins		
2		R	"	5½" OD PIPE 12'-0" LG	PE	
	1		"	bar 1¾"ϕ x 0-6¾		
1		L	STEEL	PIN		
	2		"	Pl. 7 x ¼ x 0-8		
2		K	STEEL	FILLER PLATE		
	4		"	⅞" Hex nuts		
	4		"	Bars ⅞"ϕ x 1'-6"	(bent)	
4		P	STEEL	ANCHOR BOLTS		
3		J	STEEL	Pc Pipe 5½" OD. x 5-5¾"	plain ends	
5		H	STEEL	Pl. 7 x 5/16 x 0-7	plain	
3		G	STEEL	Pcs std 2½"ϕ x 3'-6"	plain ends	
6		F	STEEL	Bar 5" x 5/16 x 0-5	plain	
	6		"	pcs std 3½"ϕ x 1'-8"	plain ends	
6		E	STEEL	SLEEVES		
	6		"	½" Hex nuts		
	6		"	Bars ½"ϕ x 1'-0"	(bent)	
6		D	STEEL	ANCHOR BOLTS		
	8		"	¾" Hex nuts		
	8		"	Bars ¾"ϕ x 1'-3" lg	(bent)	
8		C	STEEL	ANCHOR BOLT		
	1	k	"	Bar 6¼ x 2 x 0-8		
	1	l	"	Pl 7 x ¾ x 0-8"		
1		B	"	Bracket		
	1	m	"	½" x Coupling		
	1	h	"	Pl 11¾"ϕ x 1" thk		
	1	j	"	Pl 11¾"ϕ x 1" thk		
	1	f	"	Pl 11¼ x ½ x 1'-7¾"		
	2	e	"	Pl 9⅝ x ½ x 0-11¼		
	1	d	"	Pl 18½ x ¾ x 1-6½		
	3	c	"	¾" XX Coupling		
	1	b	"	1" XX Coupling		
	2	a	"	¼" Extra heavy Coupling		
	1	g	"	Pc Pipe 12¾" OD ½ thk wall x 6-7		
1		A	STEEL	AIR RECEIVER		

APP 998 — BILL OF MATERIAL — 3608 SHEET, 3608 SHEET, 3607 SHEET

REFERENCE DRAWINGS:
C41779 - Genl Arrgt Tester unit & Location
C41782 - Enclosure detail
17524-C INGERSOLL RAND AIR COMPRESSOR

NOTE -
Foundations are to bottom of machinery
no allowance allowed for grouting

FOR CONDUIT SEE C-41558

APPROVED

REVISION NO.	DATE	BY
1	11-3-38	CAL
2	11-7-38	"
3		
4		
5		
6		
7		
8		
9		
10		

REPUBLIC STEEL CORPORATION
YOUNGSTOWN DISTRICT OHIO

WORKS BUTT & LAP WELD TUBE
DEPARTMENT BWT THDG & TESTING FLOOR
AMMONIA PIPE TESTING MACHINE
(AIR TEST) SWINGING TYPE
DETAILS - FOUNDATION

SCALE 1/8" = 1'-0"
DRAWN [illegible] DATE 9-16-38
CHECKED [illegible] DATE 11-7-38
CHECKED SAFETY DATE
APPROVED DATE

G41780