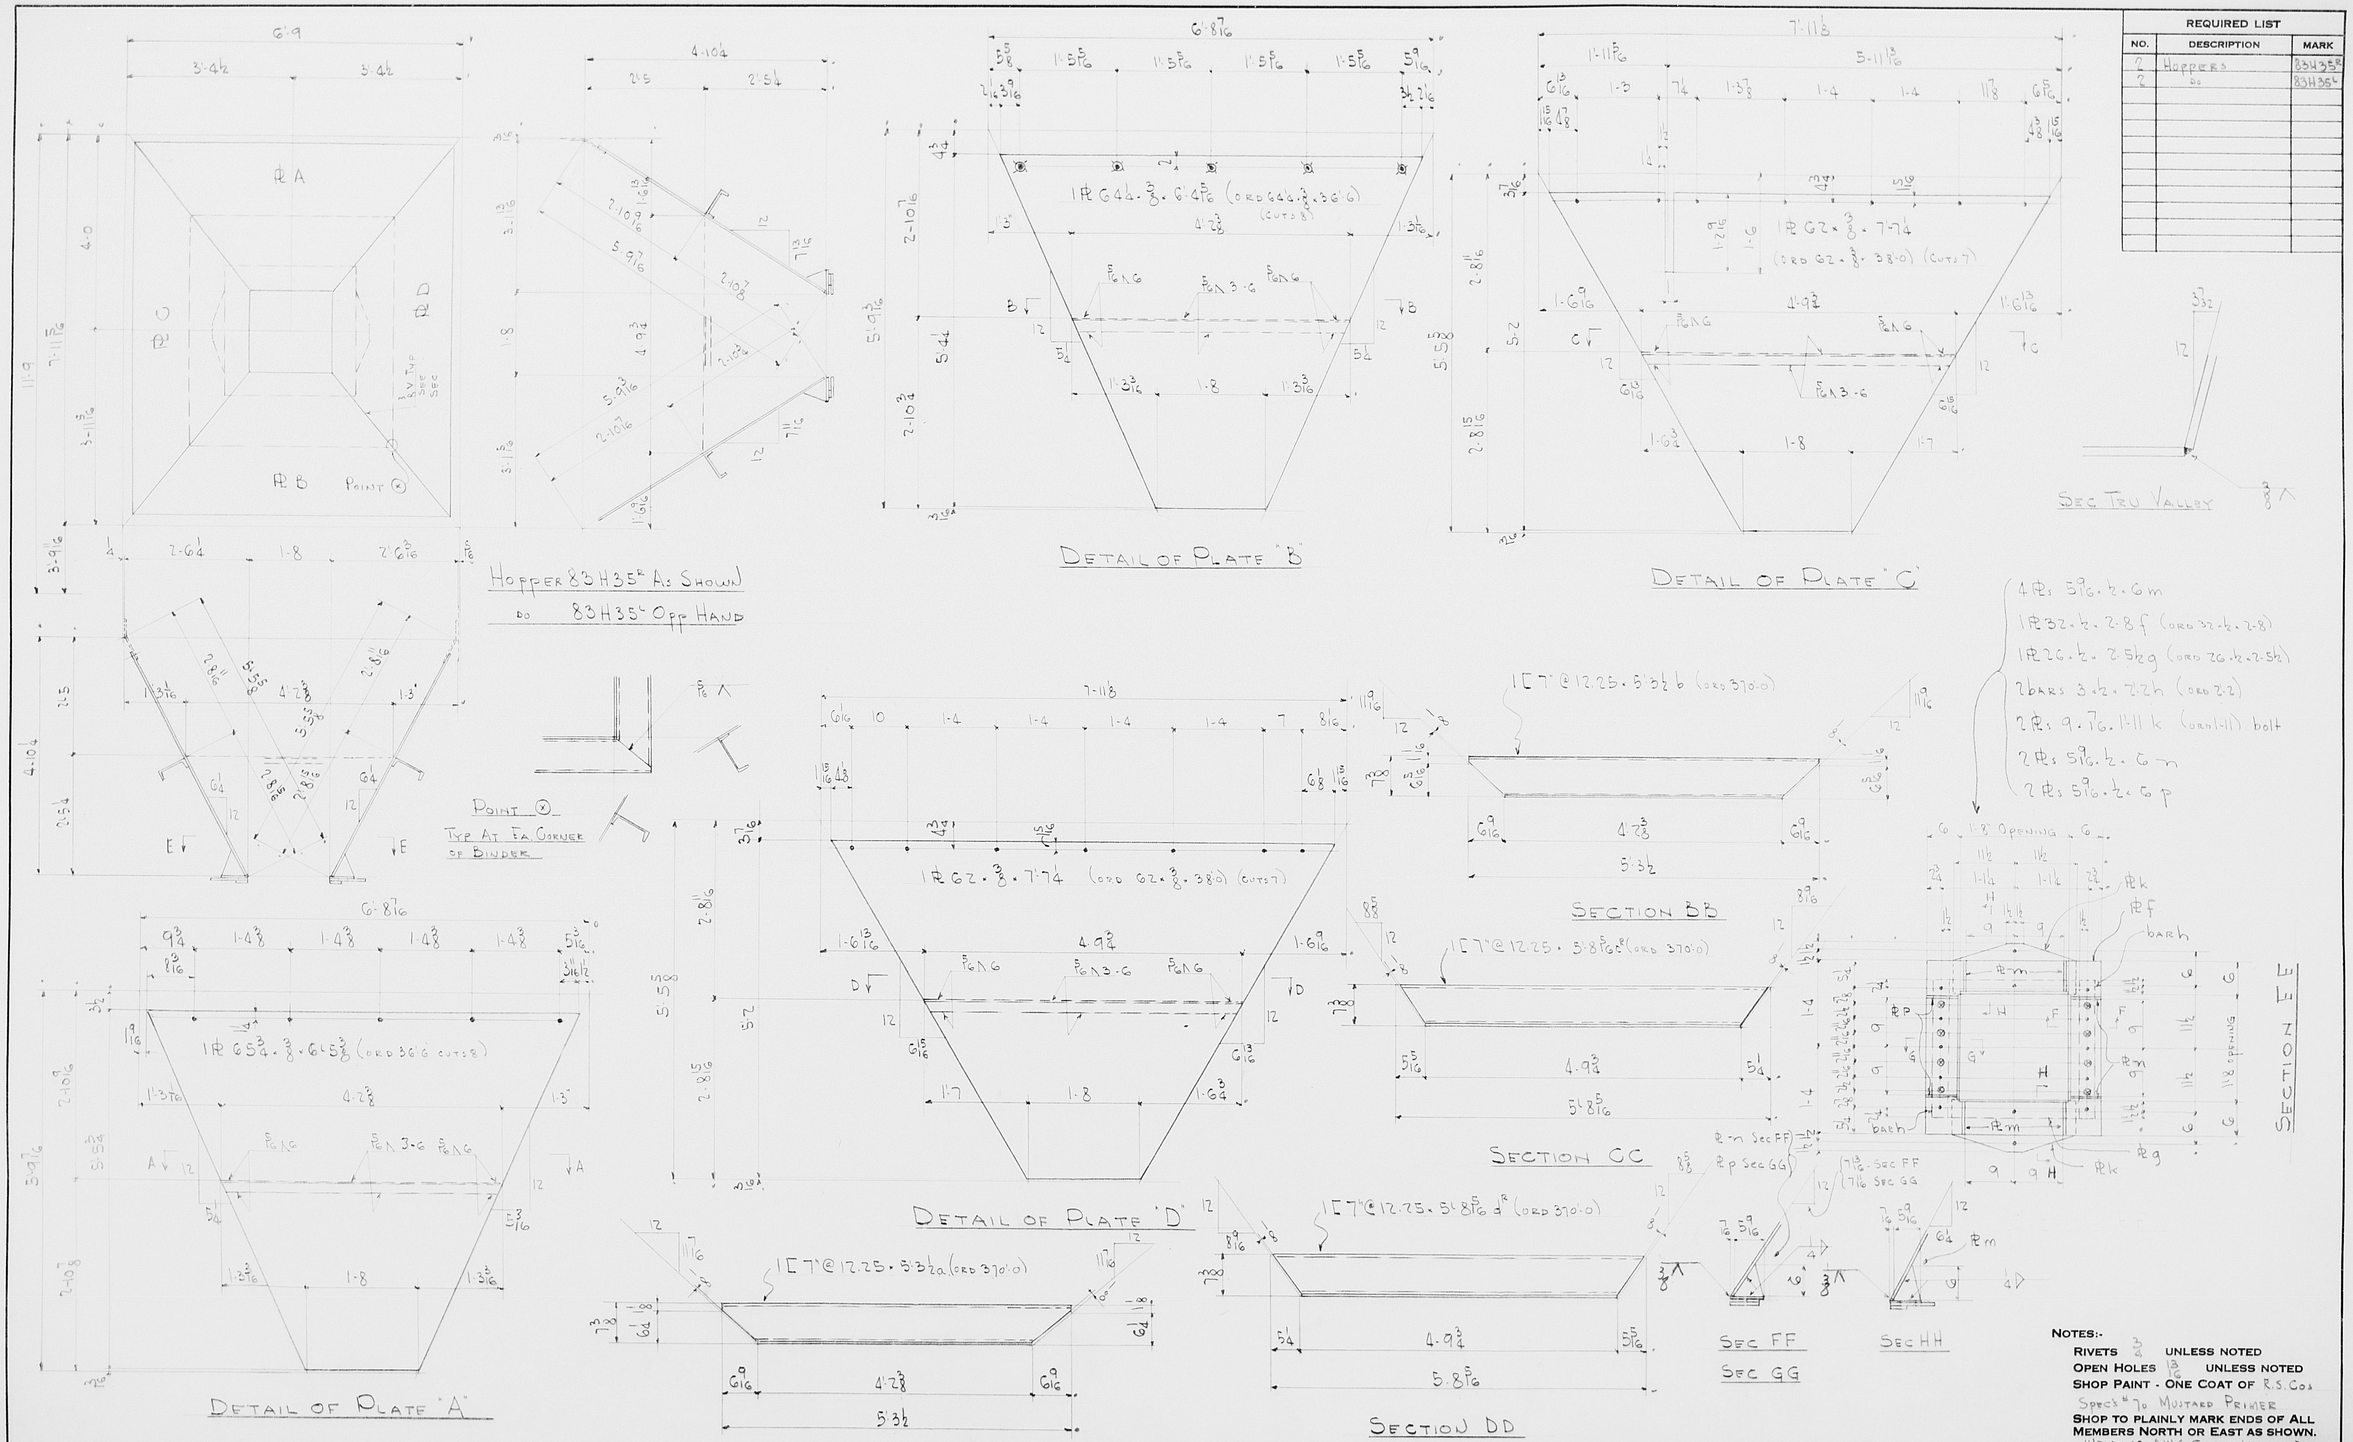

REQUIRED LIST		
NO.	DESCRIPTION	MARK
2	Hoppers	83H35R
2	do	83H35L

4 PL's 5 9/16 × 1/2 × 6 m
1 PL 32 × 1/2 × 2.8 f (ORD 32 × 1/2 × 2.8)
1 PL 26 × 1/2 × 2.5 1/2 g (ORD 26 × 1/2 × 2.5 1/2)
2 bars 3 × 1/2 × 2.2 h (ORD 2.2)
2 PL's 9 × 7/16 × 1.11 k (ORD 1.11) bolt
2 PL's 5 9/16 × 1/2 × 6 n
2 PL's 5 9/16 × 1/2 × 6 p

NOTES:-
RIVETS 3/4 UNLESS NOTED
OPEN HOLES 13/16 UNLESS NOTED
SHOP PAINT - ONE COAT OF R.S. Cos Spec's #70 Mustard Primer
SHOP TO PLAINLY MARK ENDS OF ALL MEMBERS NORTH OR EAST AS SHOWN.
WELDING A.W.S. CODE KOPPERS D4000

REV.	DESCRIPTION	CHECKED BY	DATE

DRAWN BY G.E. Hess DATE J.H.M.
CHECKED BY Dah.

KOPPERS COMPANY, INC.
ENGINEERING AND CONSTRUCTION DIVISION
PITTSBURGH, PA.

THIS DRAWING AND ALL INFORMATION THEREON IS THE PROPERTY OF KOPPERS COMPANY, INC. ENGINEERING AND CONSTRUCTION DIVISION AND IS CONFIDENTIAL AND MUST NOT BE MADE PUBLIC OR COPIED UNLESS AUTHORIZED BY IT AND IS SUBJECT TO RETURN UPON DEMAND.

REPUBLIC STEEL CO 1817
COAL HANDING
OVEN COAL BIN #2
STEEL DETAILS

CONTRACT NO.
STRUCTURE NO. 83
SHEET NO. 21

D-67942

DR-129-365 TRACVEL TRACING PAPER-2-13-49